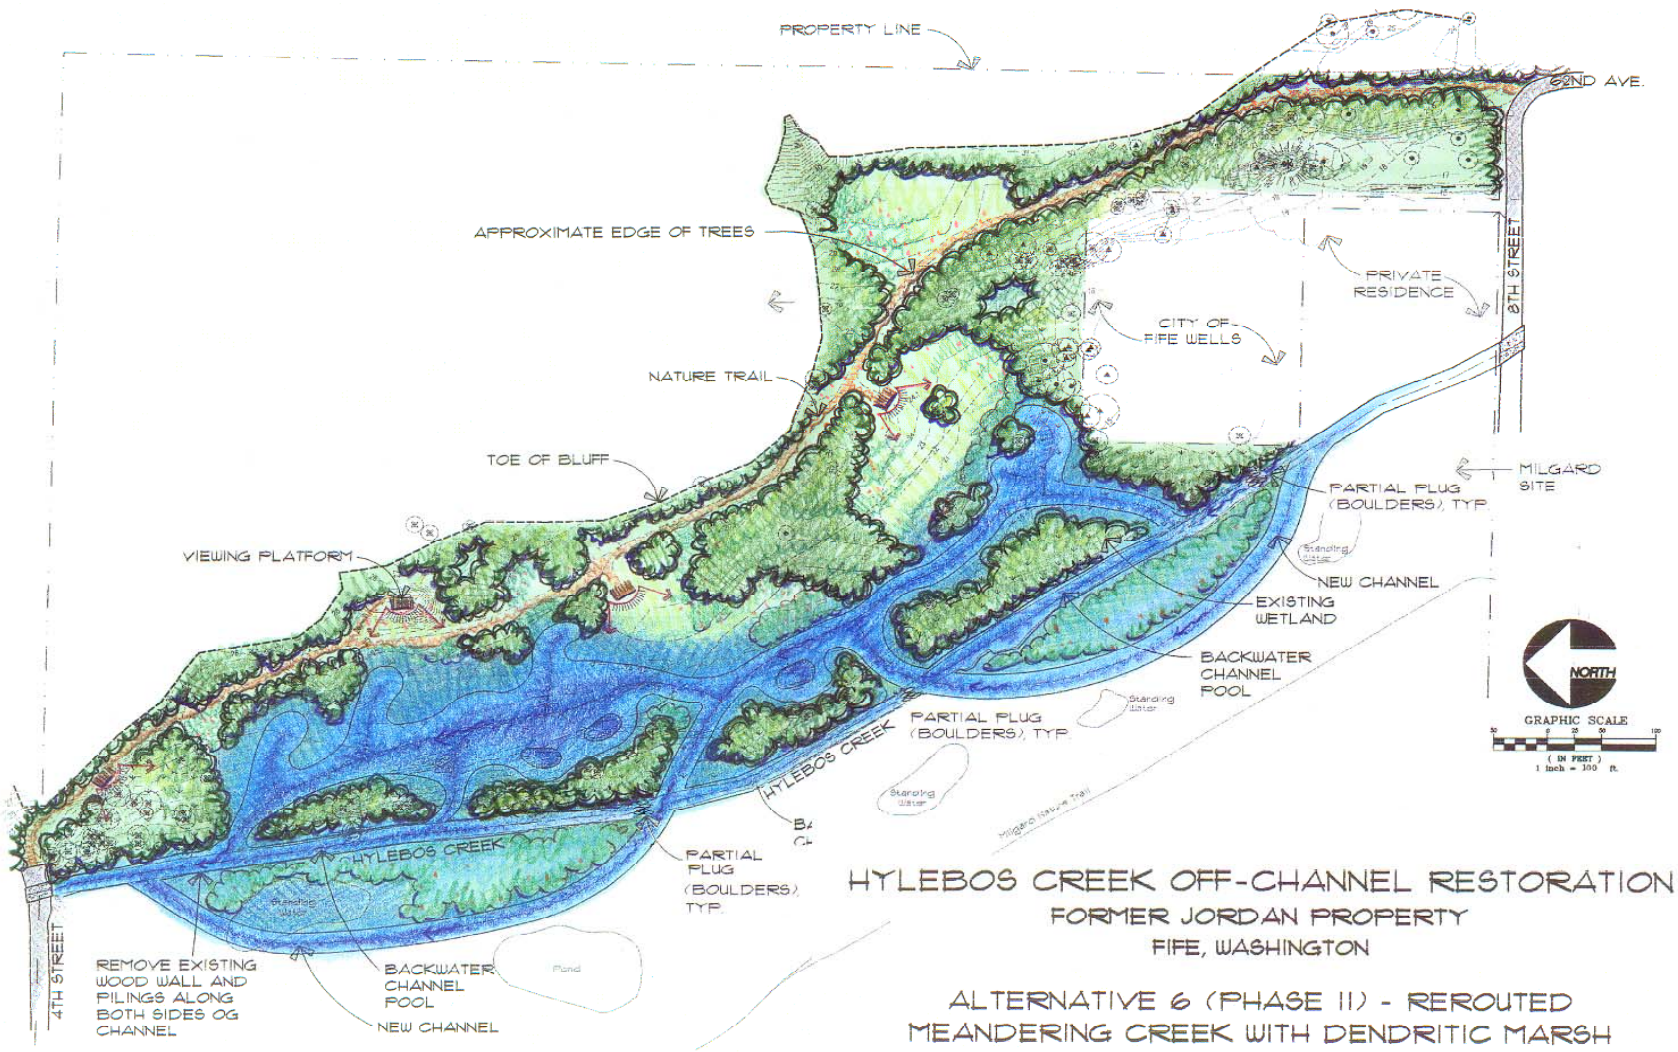

RIDOLFI Inc.	Hylebos Creek Off-Channel Restoration Former Jordan Property, Fife, WA	May 12, 2003	Figure 11
	Prepared for NOAA and Commencement Bay NRDA Trustees	Conceptual Grading Plan, Phase 2	

Jordan_EA_Fig11_Phase2.xls Phase 2
Printed: 5/12/2003